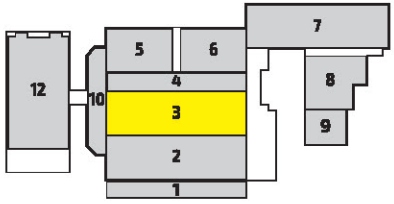

YERLEŞİM PLANI / FLOOR PLAN

HALL 3

OTELLER VE BİRLİKLER / *HOTELS AND HOTEL ASSOCIATIONS OF TURKEY*

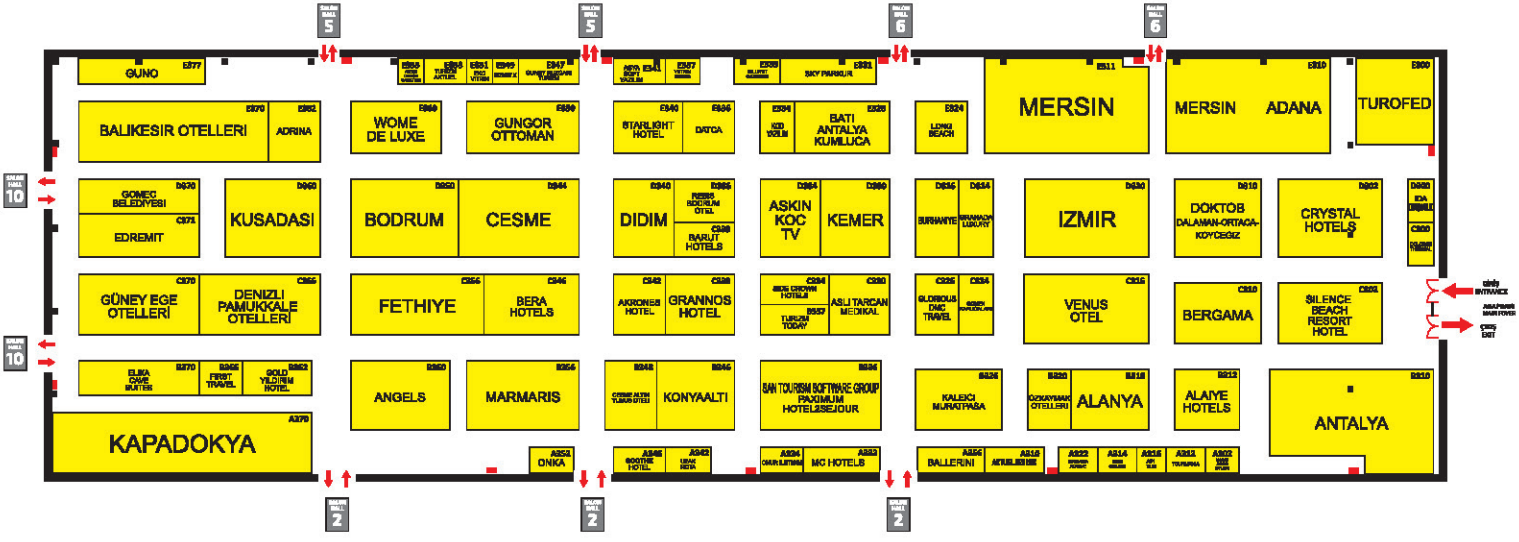

LEGEND

Yangın Dolabı
Fire Cabinet